



Фасад 1-4

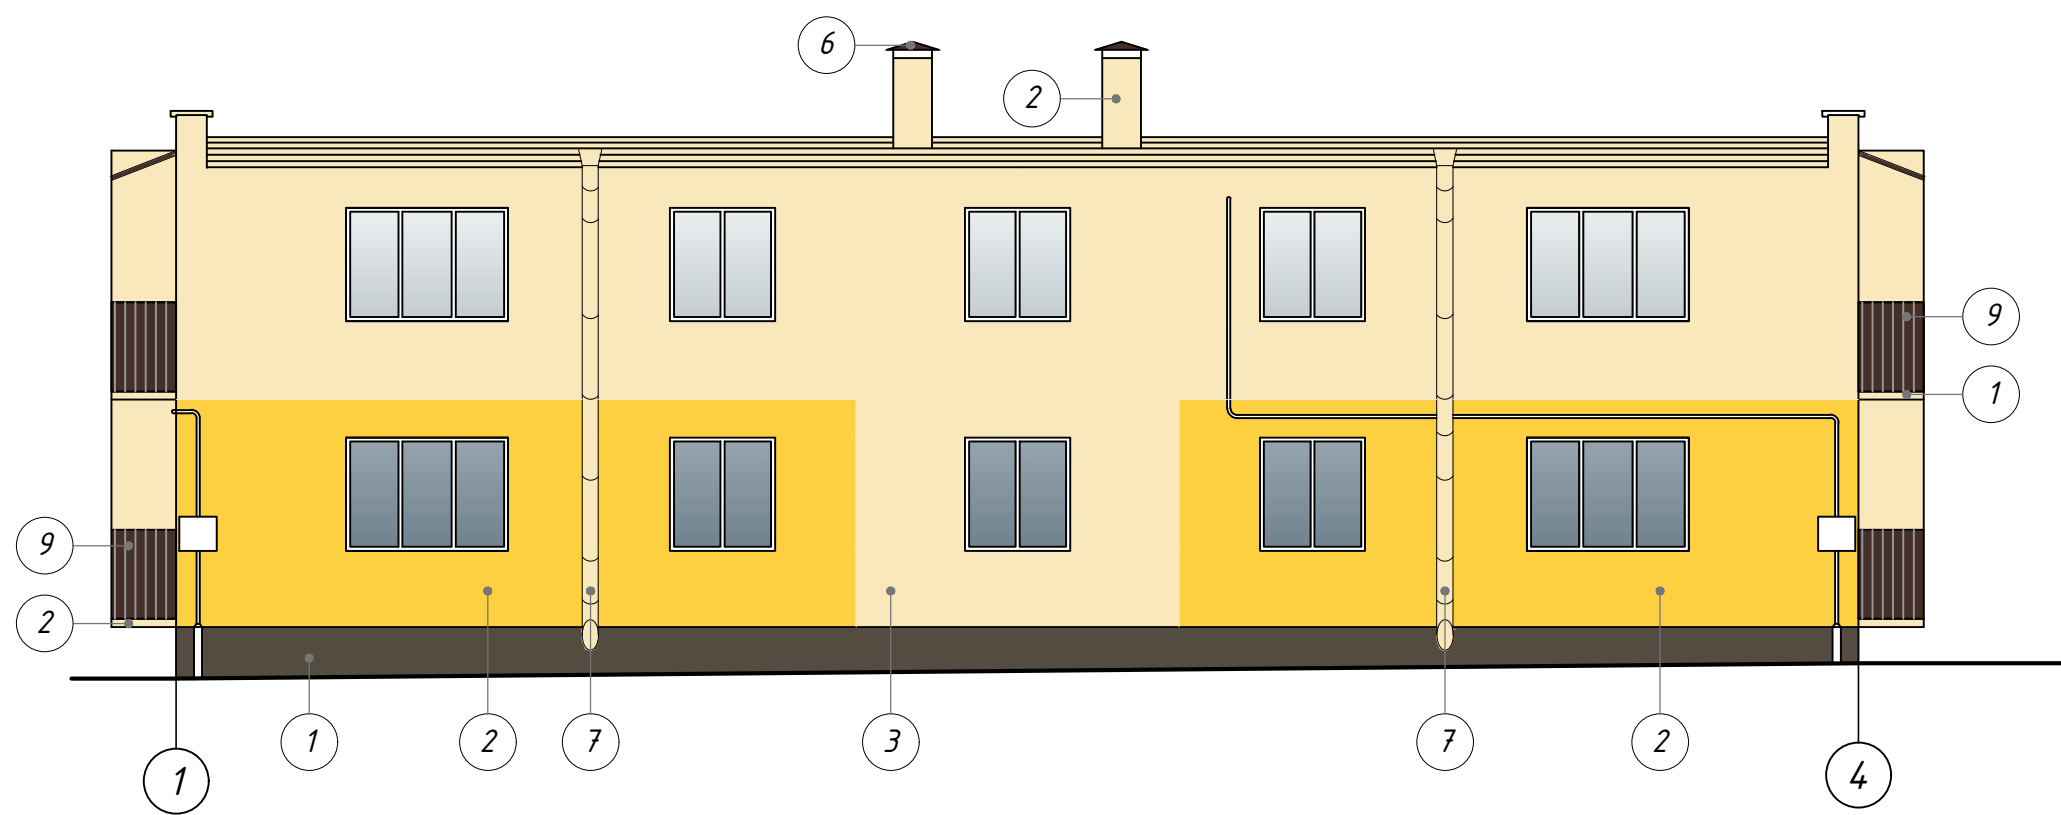

Фасад 4-1

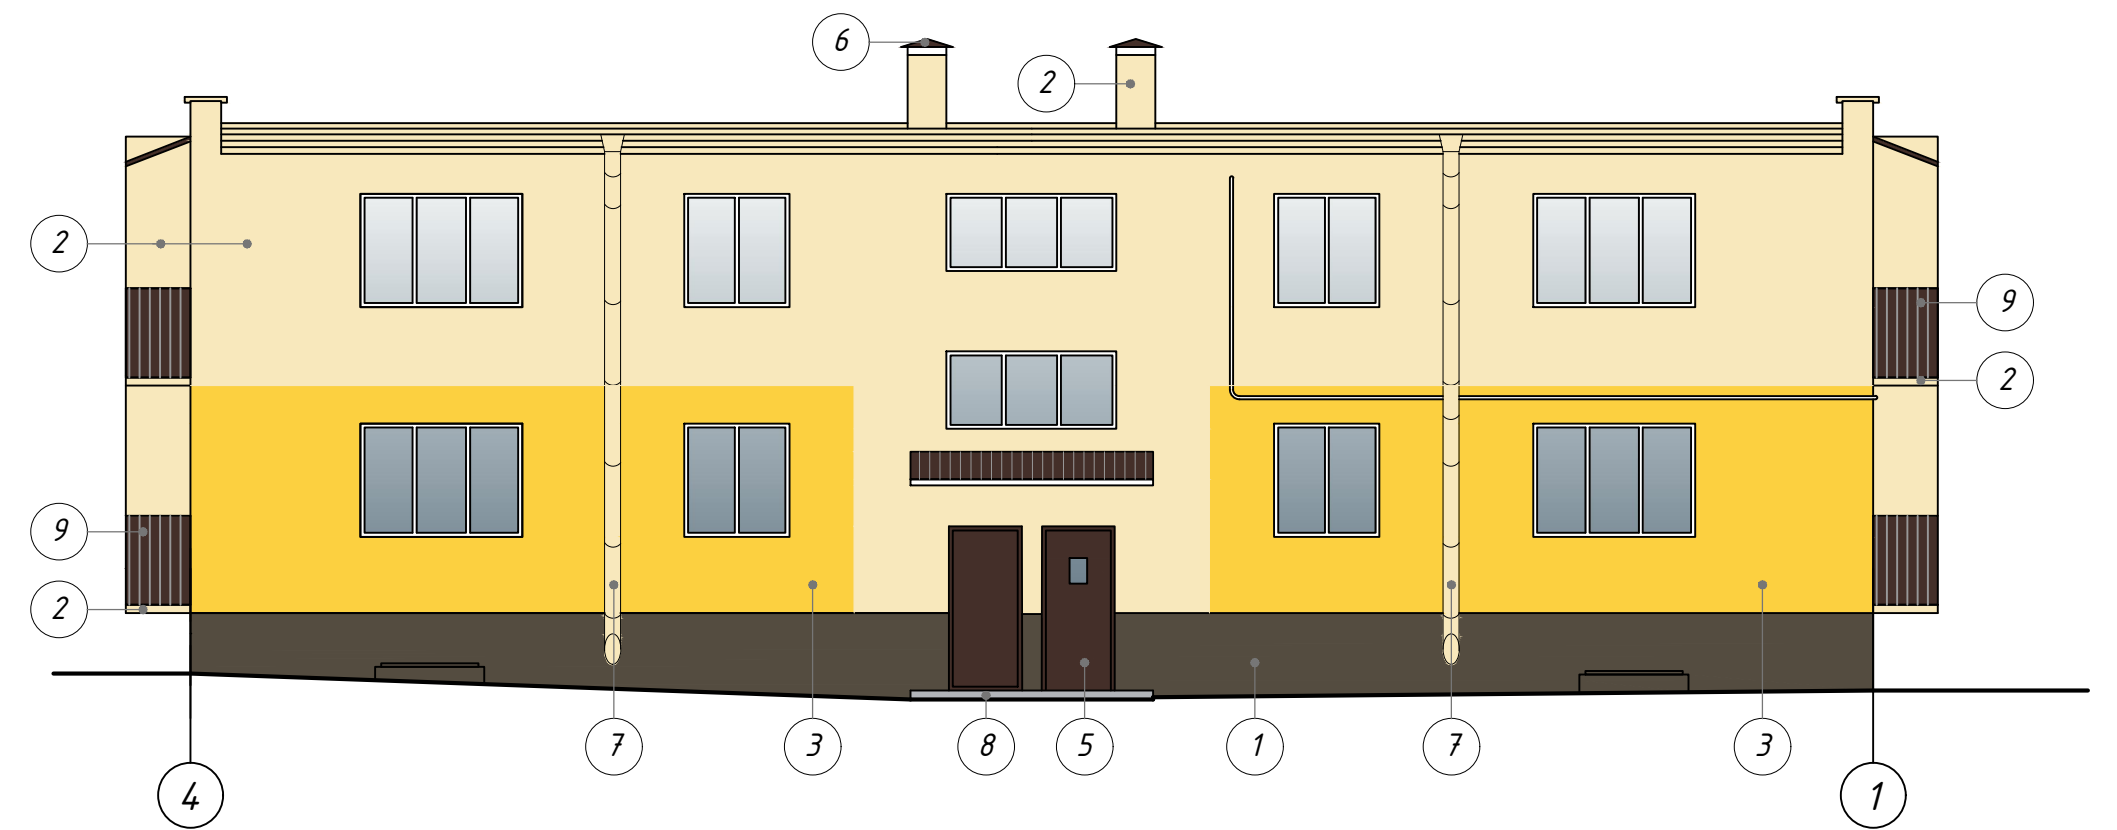

Фасад А-В



Фасад В-А

